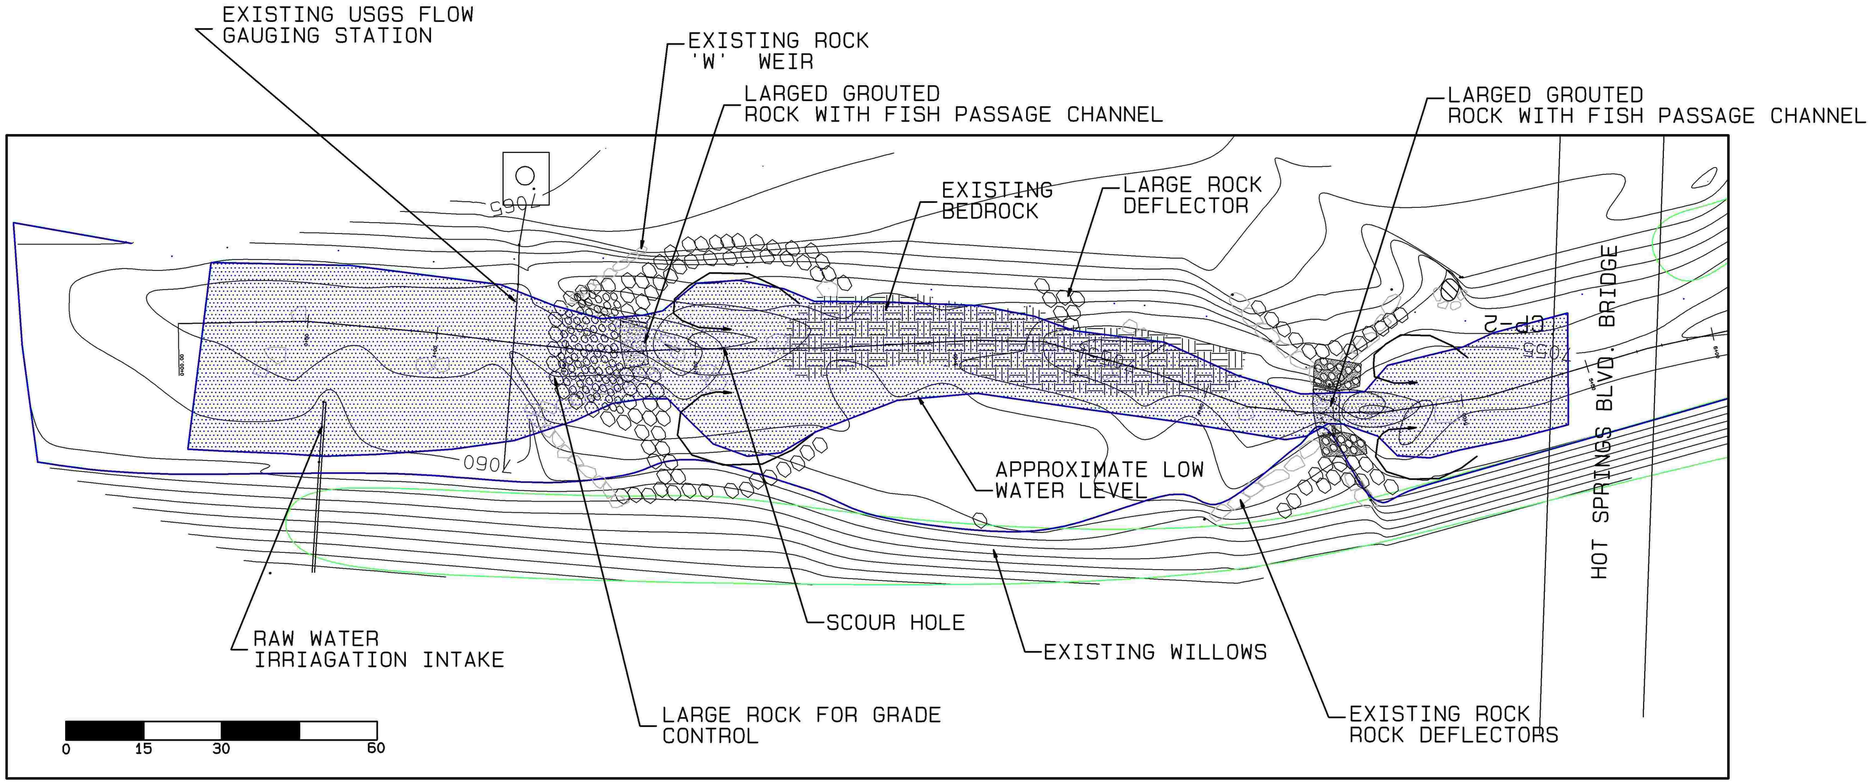

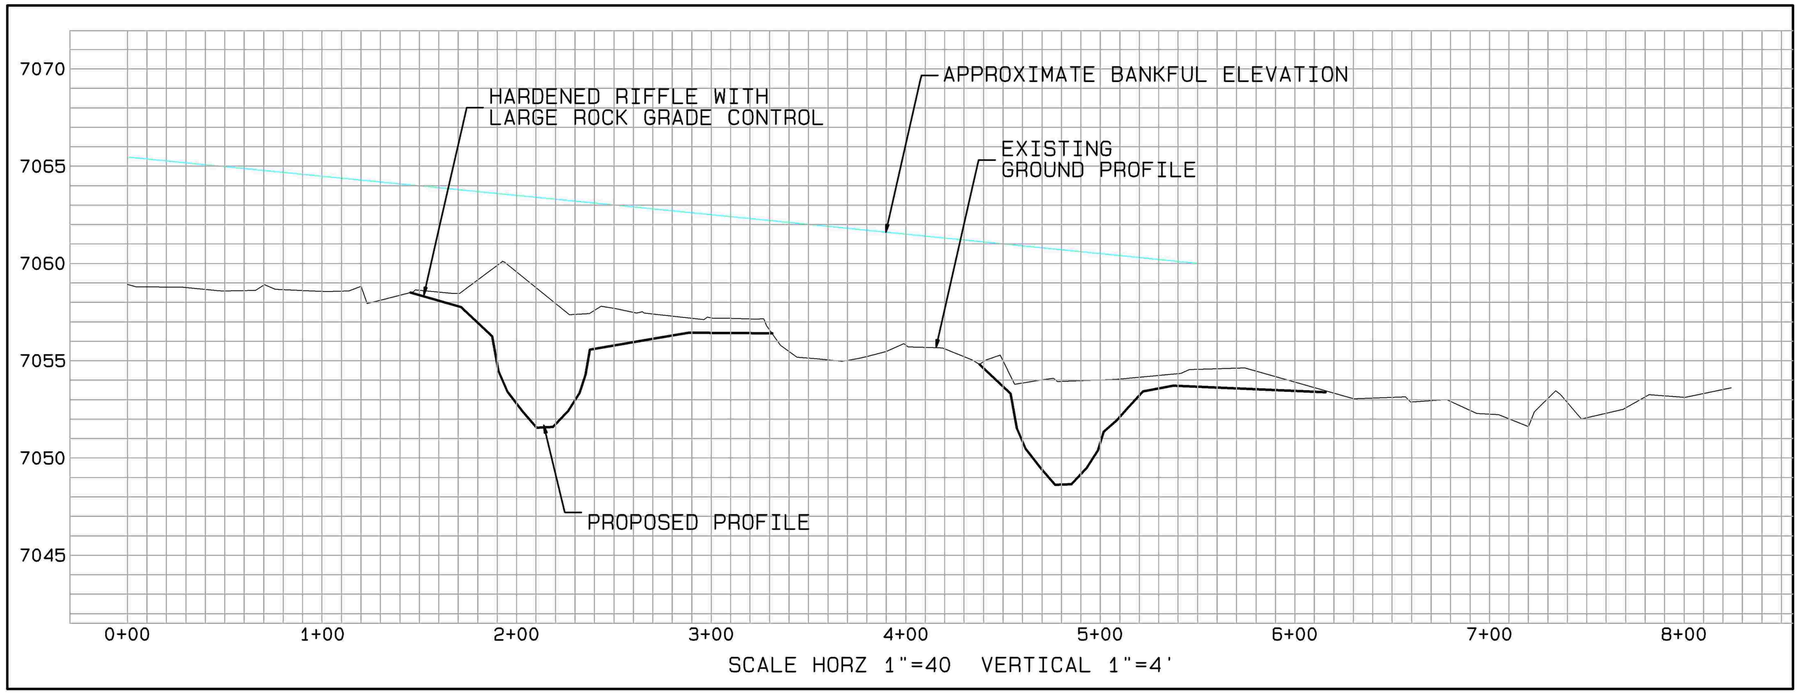

SAN JUAN RIVER		Sheet
PAGOSA SPRINGS COLORADO		1
NEW WHITEWATER STRUCTURES CONCEPT PLAN PLAN AND PROFILE		of 1
Scale: As shown	1/5/09	