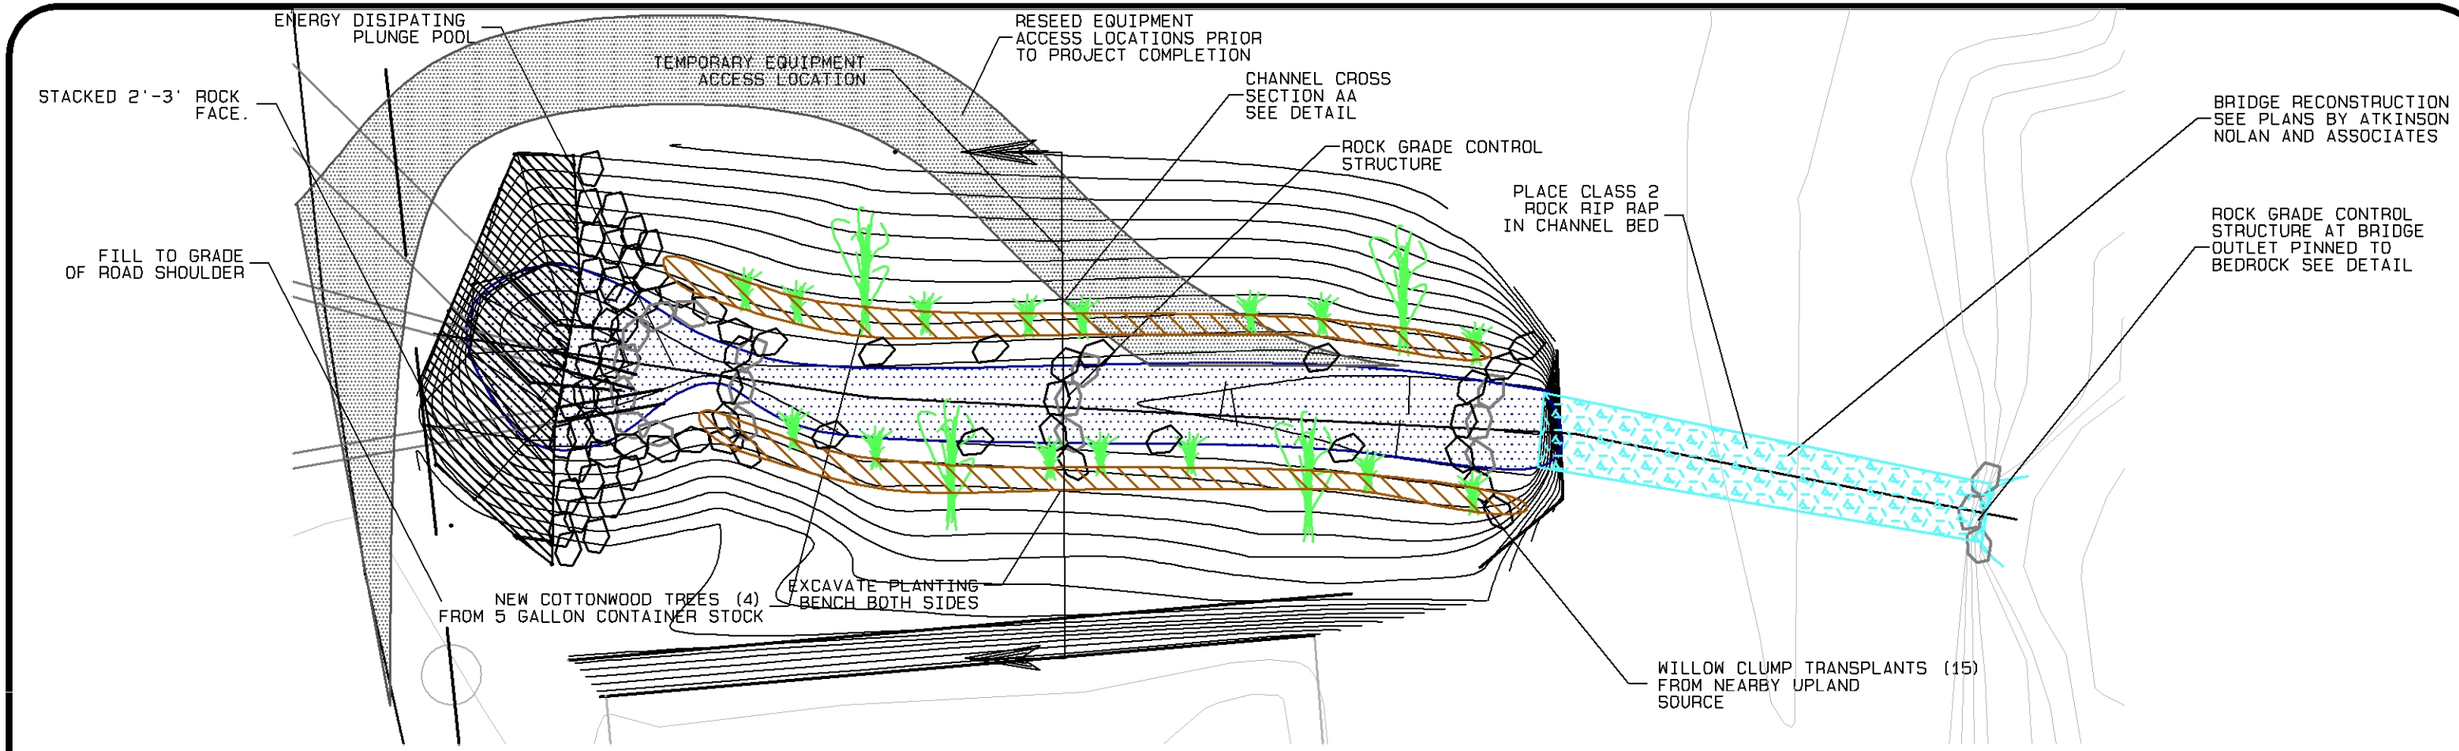

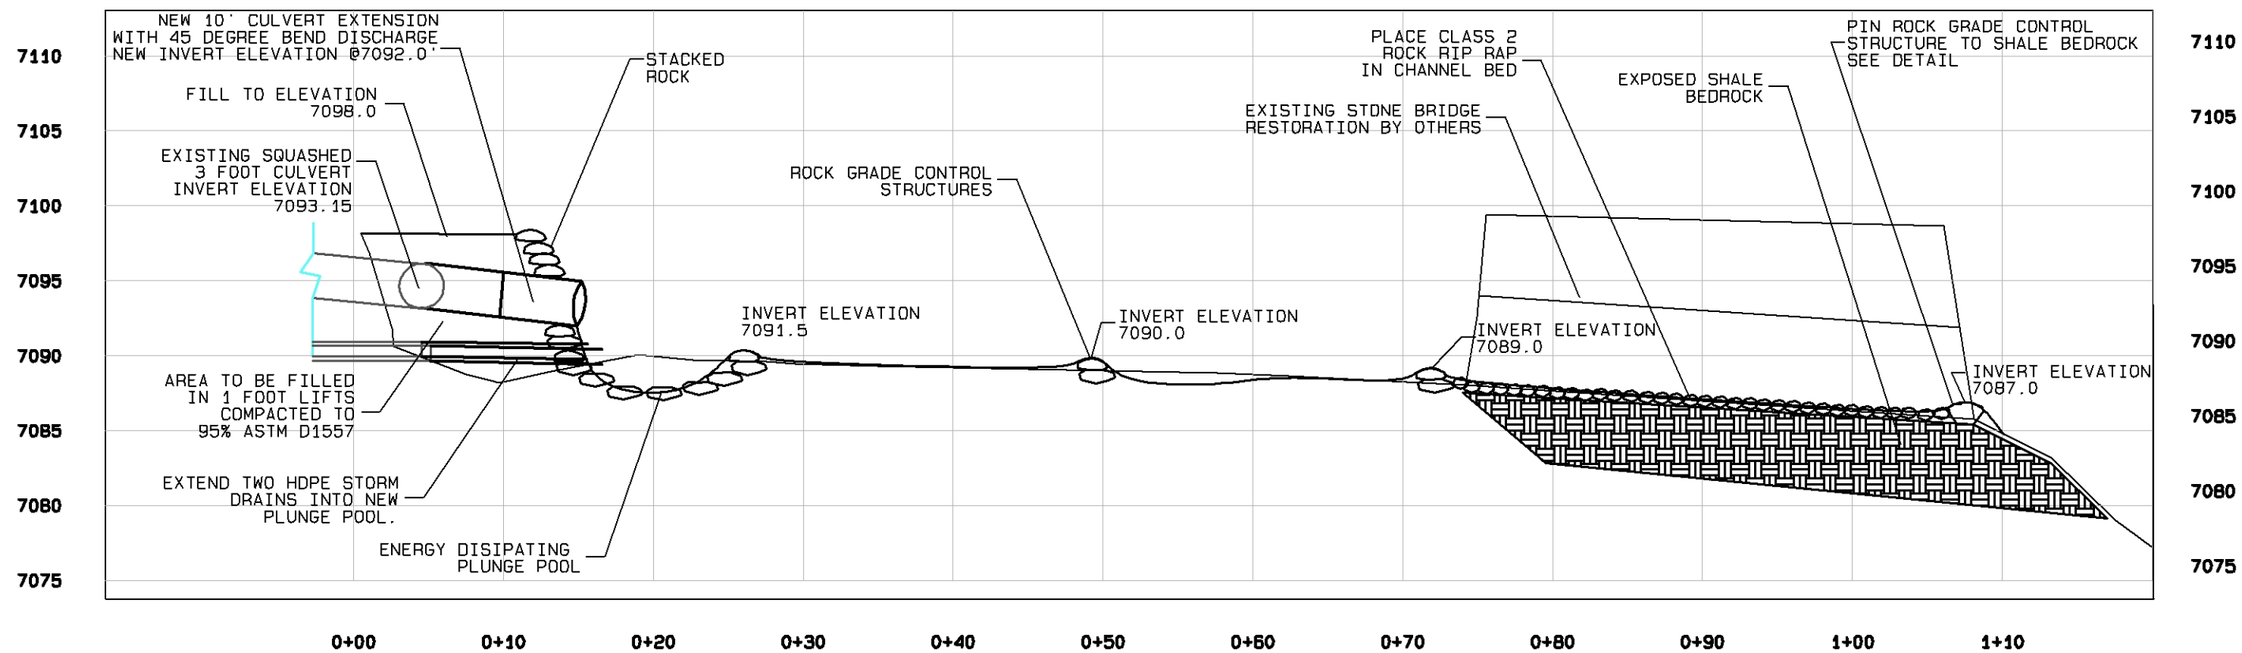

DITCH ALIGNMENT AND RIVER STABILIZATION
PLAN VIEW
SCALE 1"=10'

0 10 20 40

RIVERBEND ENGINEERING, LLC

102 Third St., P. O. Box 2979, Pagosa Springs, CO 81147
Tel: 970.264.1195 FAX: 970.264.1196 WWW.riverrestoration.com

Rumbaugh Bridge	
Pagosa Springs, CO	Sheet
SCOUR PROTECTION PLAN AND PROFILE	3 of 4
1"= 10'	10-13-2015

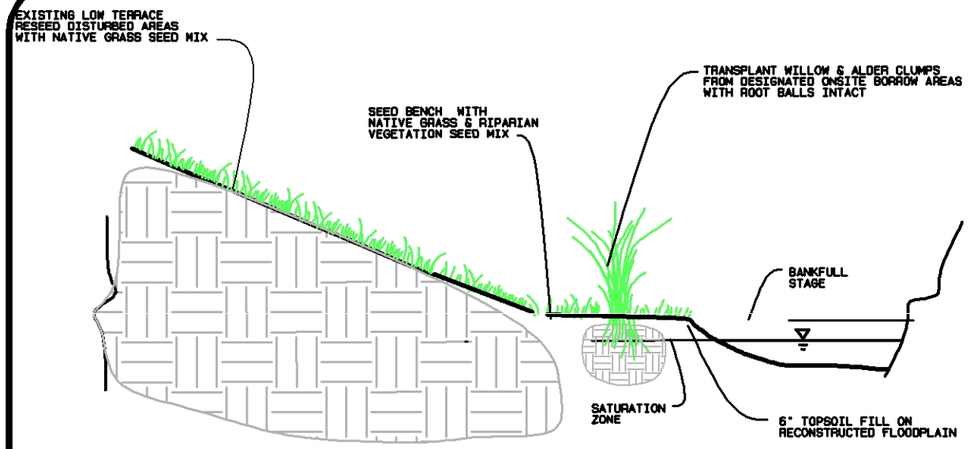

Planting Bench Detail
NTS

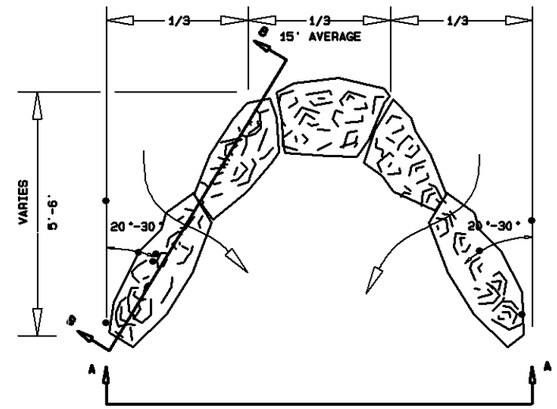

GRADE CONTROL
PLAN VIEW
NTS

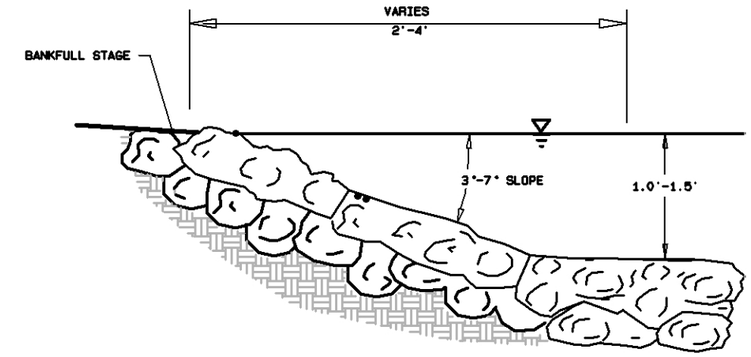

NOTE:
ALL ROCK SHALL BE 2'-3'
MEASURED ON MEDIAN AXIS

CROSS-VANE
PROFILE VIEW B-B
NTS

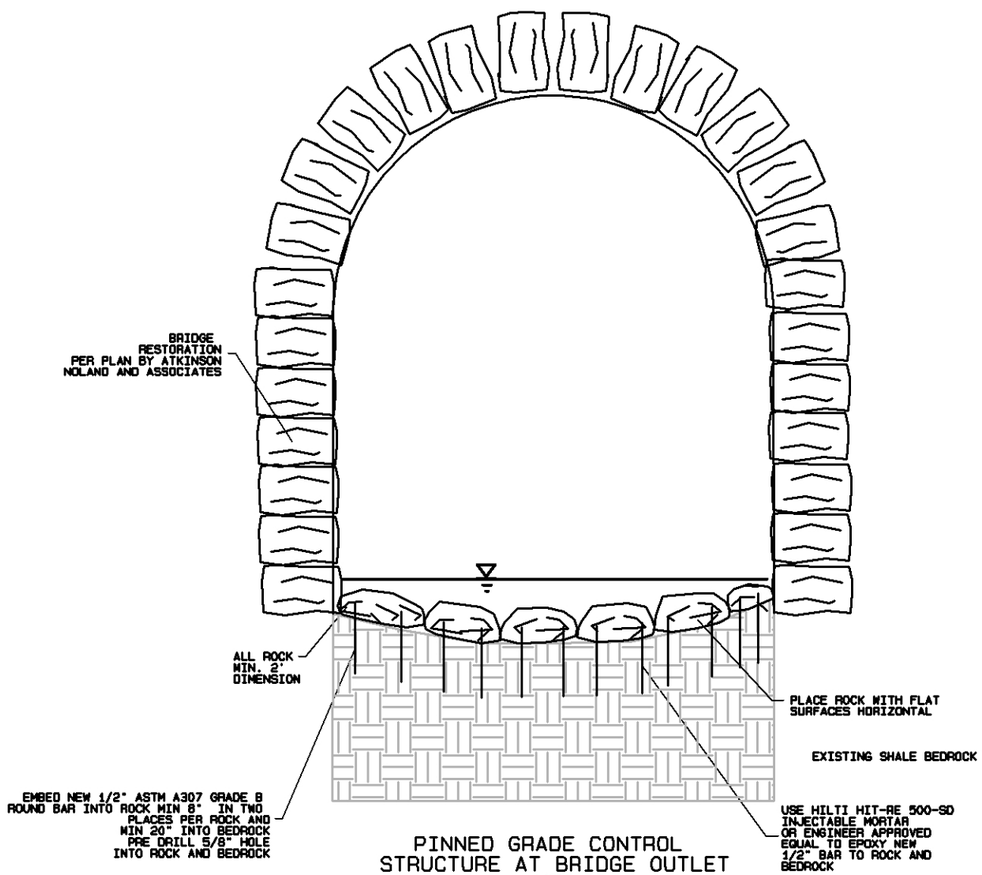

PINNED GRADE CONTROL
STRUCTURE AT BRIDGE OUTLET
NTS

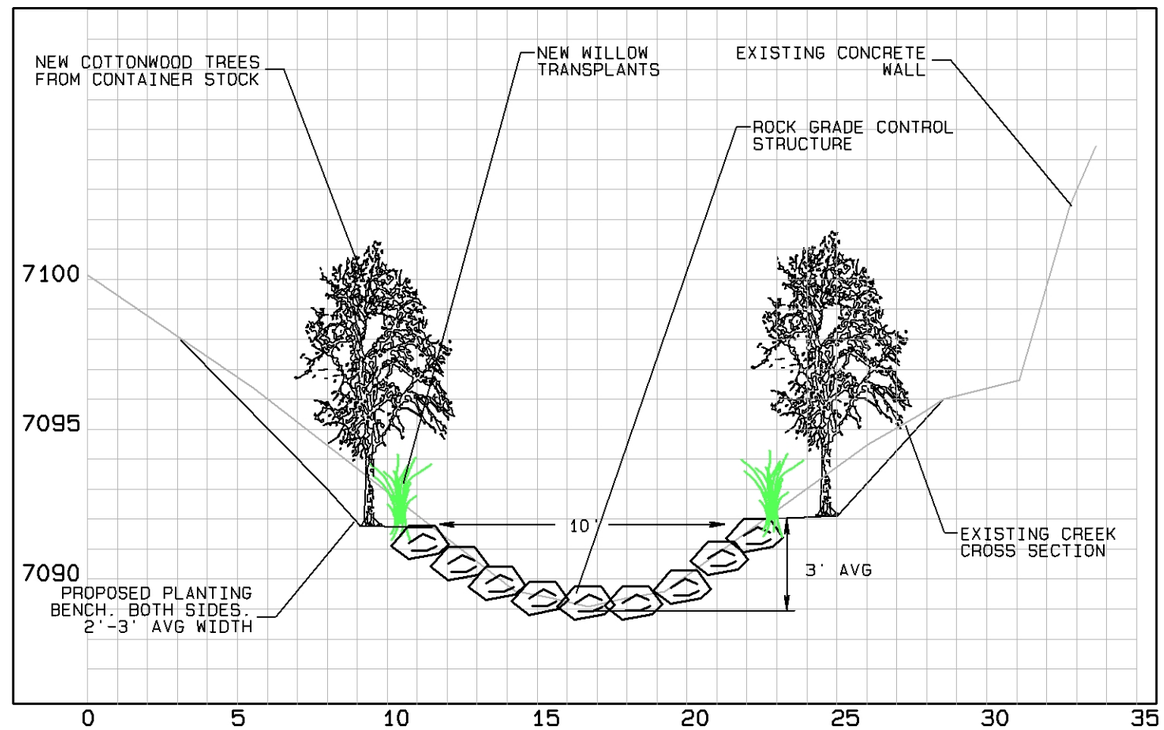

CHANNEL CROSS SECTION AA

RIVERBEND ENGINEERING, LLC
102 Third St., P. O. Box 2979, Pagosa Springs, CO 81147
Tel: 970.264.1195 FAX: 970.264.1196 WWW.riverrestoration.com

Rumbaugh Bridge	
Pagosa Springs, CO	Sheet
CONSTRUCTION DETAILS	4 of 4
NTS	10-13-2015